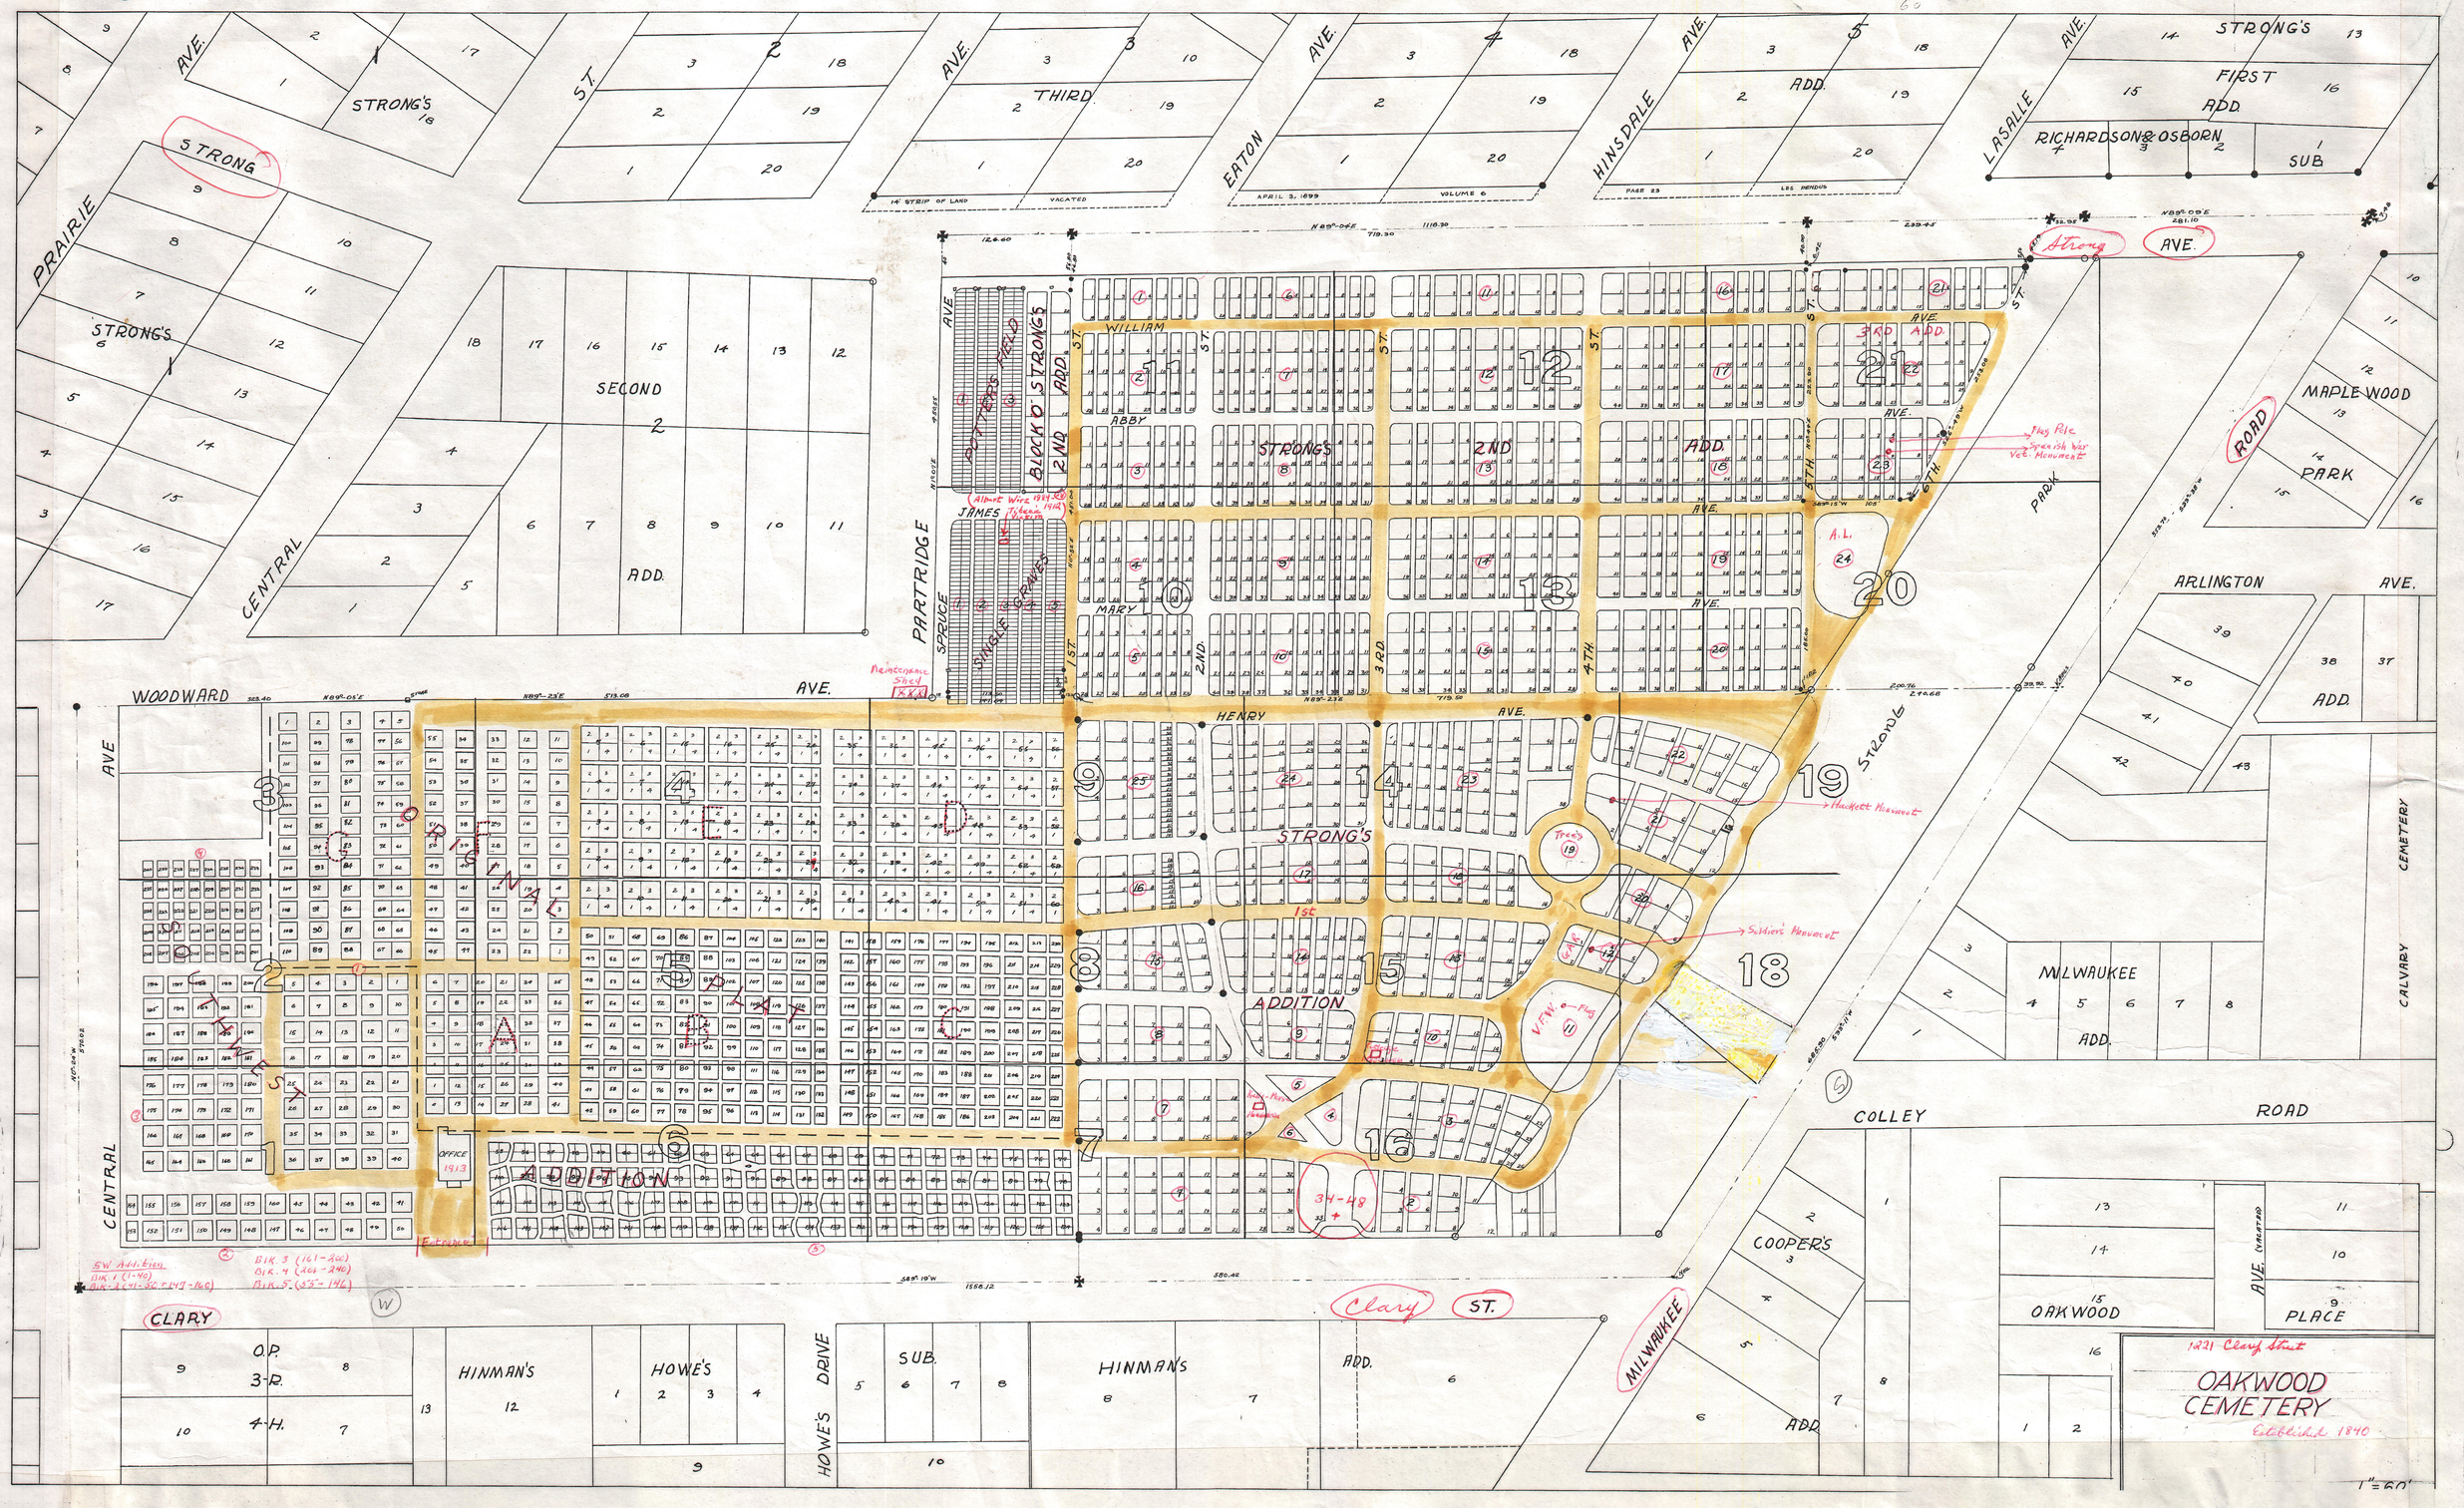

N
E
W
S
PRAIRIE AVE.
STRONG'S
STRONG
CENTRAL
SECOND
ADD.
THIRD
EATON AVE.
HINSDALE AVE.
ADD.
LASALLE AVE.
STRONG'S
FIRST
ADD.
RICHARDSON & OSBORN
SUB.
Strong AVE.
WILLIAM
ABBY
STRONG'S
2ND
ADD.
3RD ADD.
JAMES
MARY
PARTRIDGE
SPRUCE
BLOCK O' STRONG'S
2ND ADD.
SINGLE GRAVES
WOODWARD AVE.
HENRY AVE.
STRONG'S
ADDITION
ORIGINAL
ADDITION
OFFICE 1913
Entrance
Flag Pole
Spanish War Vet. Monument
Hackett Monument
Soldier's Monument
Trees
A.L.
V.F.W.
Flag
Strong
MAPLE WOOD
ROAD
PARK
ARLINGTON AVE.
ADD.
CEMETERY
CALVARY
MILWAUKEE
ADD.
COLLEY ROAD
COOPER'S
ADD.
OAKWOOD
AVE. (VACATED)
PLACE
MILWAUKEE
Clary ST.
CLARY
O.P.
3-R.
4-H.
HINMAN'S
HOWE'S
HOWE'S DRIVE
SUB.
HINMAN'S
ADD.
1221 Clary Street
OAKWOOD CEMETERY
Established 1840
1"=60'